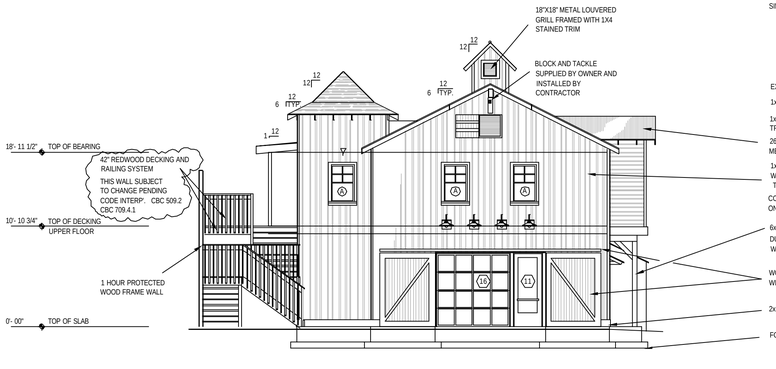

ENTRY ELEVATION (east)

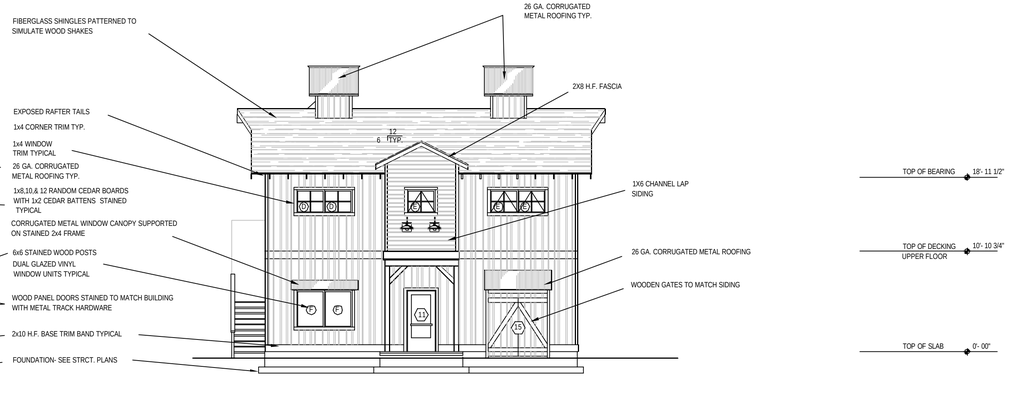

RIGHT SIDE ELEVATION (north)

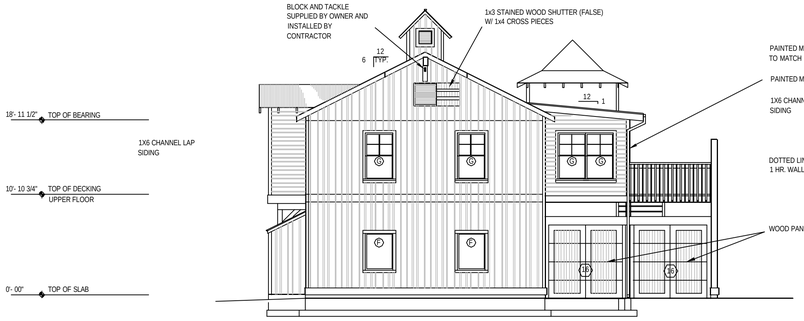

REAR ELEVATION (west)

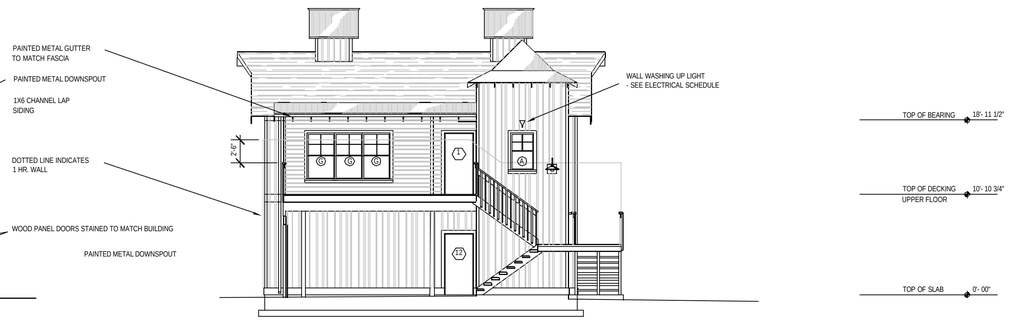

LEFT SIDE ELEVATION (south)

BARN ELEVATIONS

1/8"= 1'-0"

WINDOW SCHEDULE

MILGARD VINYL WINDOW SYSTEMS -WHITE CLASSIC

SYM.	SIZE	TYPE	COMMENTS
A	2640	SH	
B	2626	FIXED	
C	4074	FIXED	TEMPERED
D	3026	FIXED	FACTORY MULLED - SEE ELEVATION FOR LOCATIONS
E	3026	CASEMENT	FACTORY MULLED - SEE ELEVATION FOR LOCATIONS TEMPERED AT BATH
F	3040	FIXED	FACTORY MULLED - SEE ELEVATION FOR LOCATIONS
G	3050	SH EGRESS	EGRESS

COMMENTS:

ALL GLAZING WILL BE INSTALLED WITH A CERTIFYING LABEL ATTACHED SHOWING THE U-VALUE

ELEVATION NOTES

1. ALL FLASHING FOR EXTERIOR OPENINGS, DECKS, CHIMNEYS AND ROOF TO WALL DETAILS SHALL BE 26 GA. GALV. SHEET METAL AS PER UBC.
2. PROVIDE DUPONT "TYVEK" HOUSEWRAP UNDER WOOD SIDING.
3. ALL ROOF COVERING SHALL CONFORM TO THE STANDARDS OF UBC AND SHALL BE FASTENED AS PER MANUFACTURER'S SPECIFICATIONS.
4. ALL WEATHER-EXPOSED SURFACES SHALL HAVE A WEATHER RESISTIVE BARRIER TO PROTECT THE INTERIOR WALL COVERING AND THAT EXTERIOR OPENINGS SHALL BE FLASHED IN SUCH A MANNIER AS TO MAKE THEM WEATHERPROOF.

INSULATION SCHEDULE

APARTMENT:

ROOF- R-30" BATT INSULATION

WALLS- R-13 BATT INSULATION

FLOOR (INT. & EXT.) - R-19" BATT INSULATION

RETAIL:

ROOF- R-30 BATT INSULATION

WALLS- R-21 BATT INSULATION

Consultants:

DANNY F. HORN- Land Surveyor
CONTACT: Danny Horn
655 Spring Street
Paso Robles, CA 93446
805 239-0355 fax: 805 239-1349

CENTRAL COAST ENERGY COMPLIANCE
CONTACT: Michelle Dunn
489 Mar Vista Drive
Los Osos, CA 93402
office and fax: 805 528-2754

KEN HARVEY
architectural studio
P.O. BOX 287 CAYUCOS, CA 93430 805 995-2641

These drawings are instruments of service and are the property of KEN HARVEY ARCHITECTURAL STUDIO. All designs and other information on the drawings are for the use on the specified project and shall not be used without the expressed written consent of KEN HARVEY ARCHITECTURAL STUDIO.

Project:

CAMBRIA GARDEN AND ARTS
PARK - PHASE
CAMBRIA, CA 93428

Revisions:

REVIEW SET	10-15-02
BLDG. PERMIT SUBMITTAL	01-30-03
1ST PLAN CHECK RESPONSE	03-30-04
PERMIT RELEASE SET	10-11-04

Sheet Contents:

BARN ELEVATIONS

Sheet Number:

A2.0